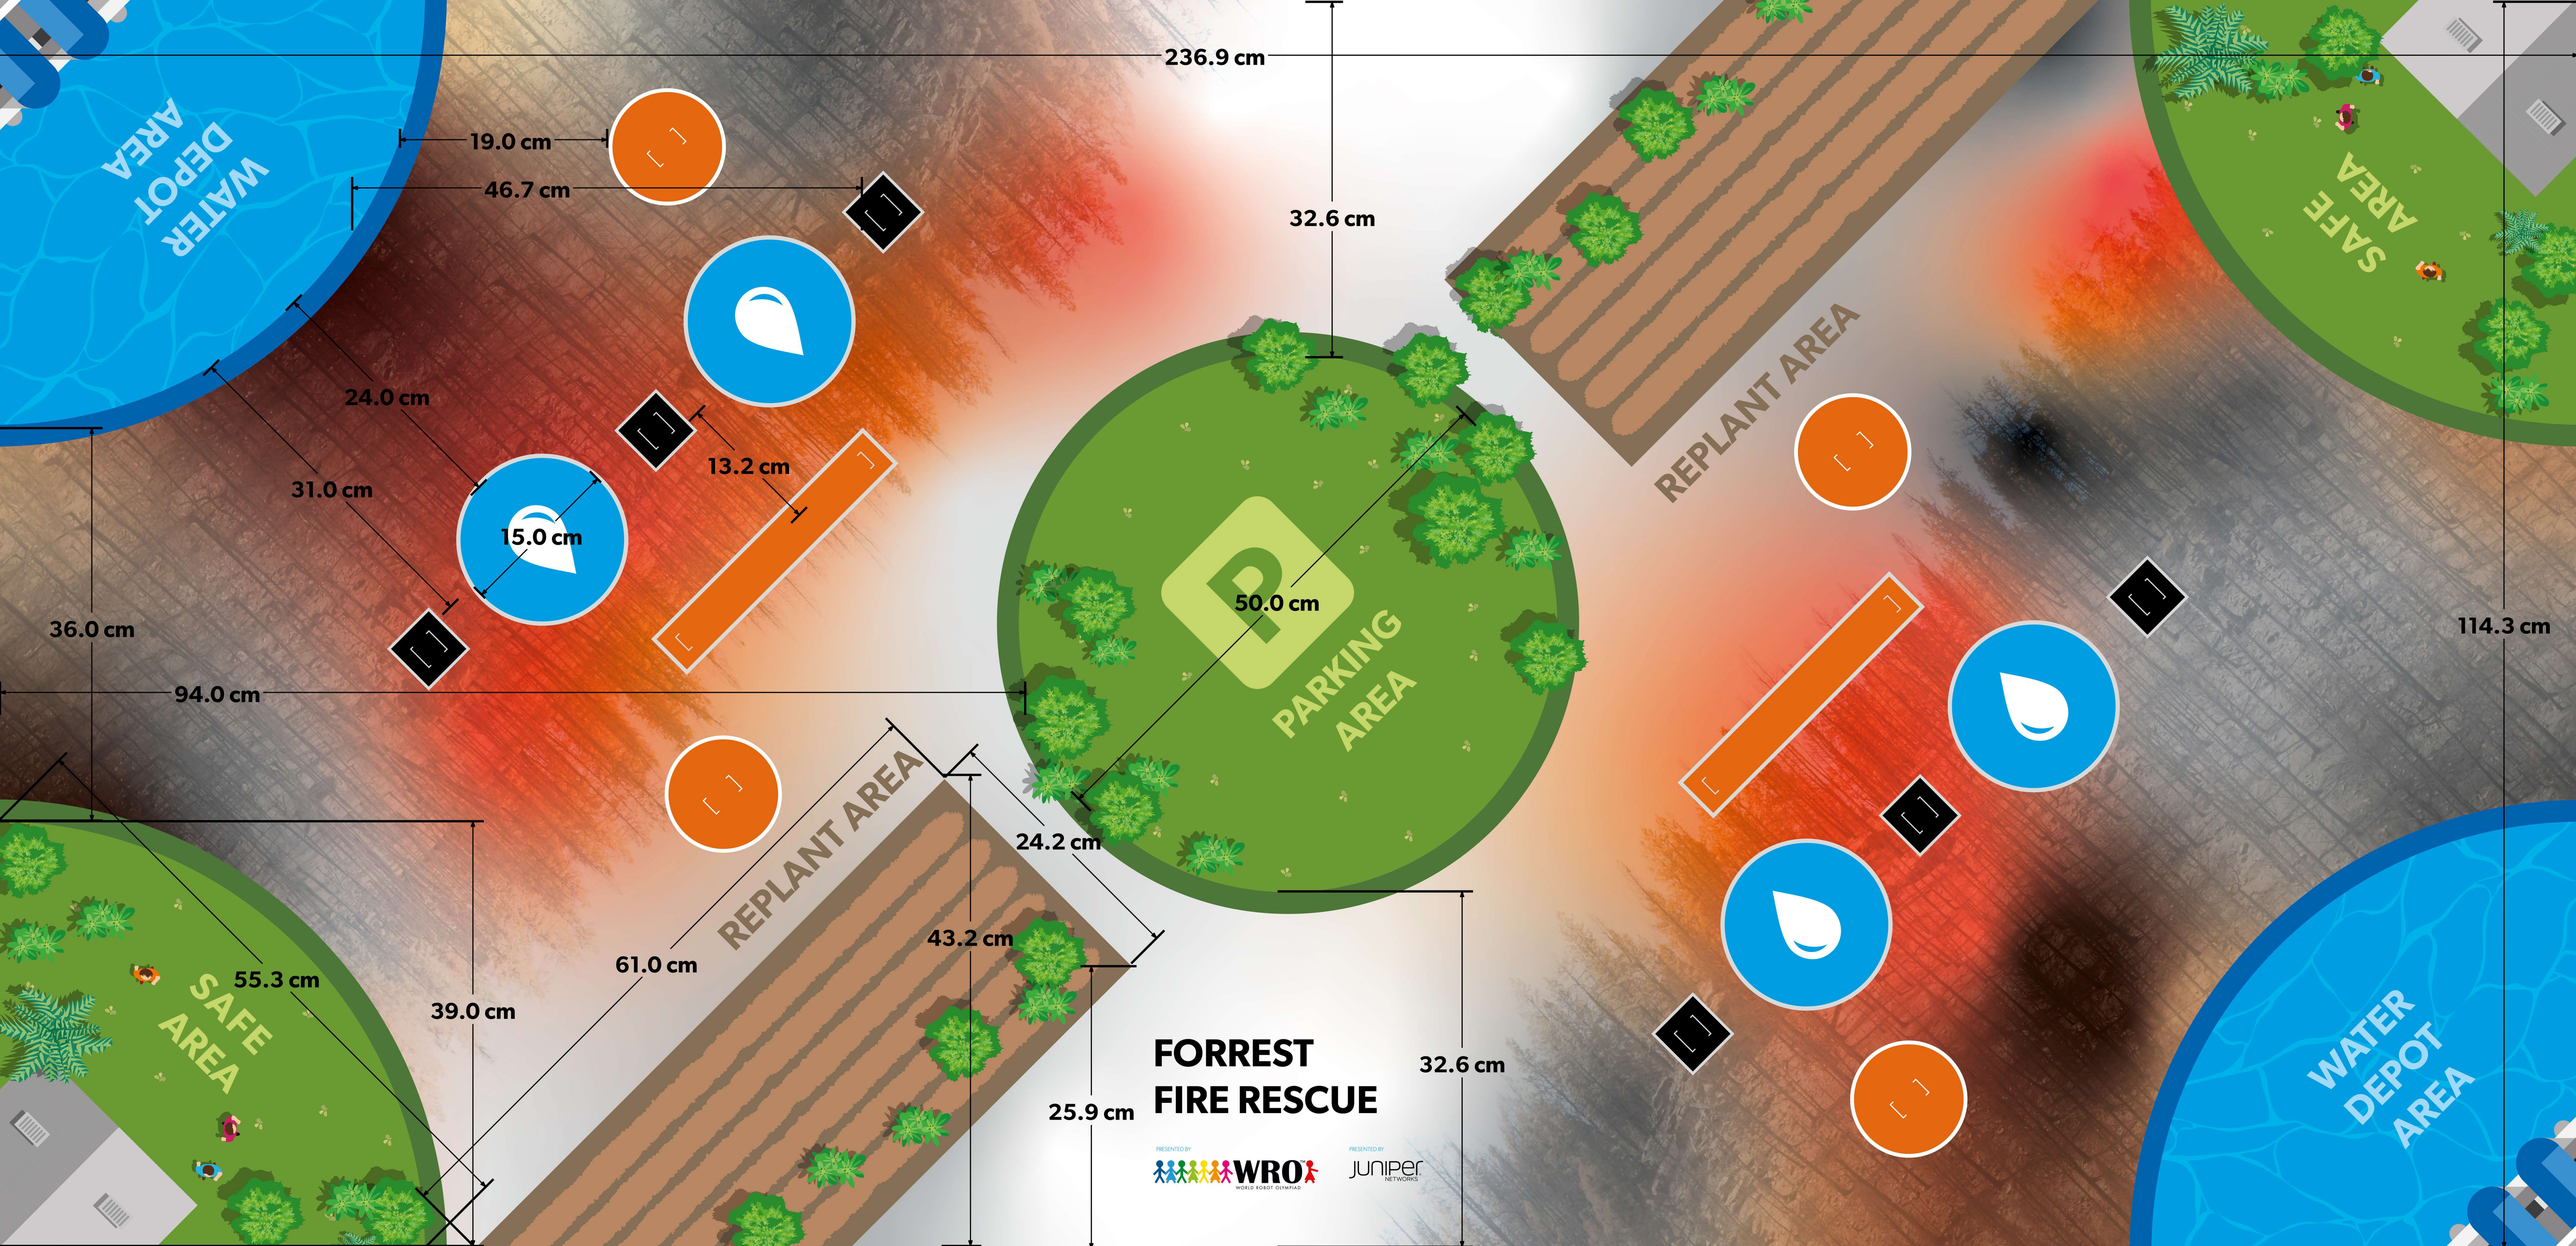
236.9 cm
19.0 cm
46.7 cm
32.6 cm
WATER DEPOT AREA
SAFE AREA
REPLANT AREA
24.0 cm
13.2 cm
31.0 cm
15.0 cm
50.0 cm
PARKING AREA
36.0 cm
94.0 cm
114.3 cm
REPLANT AREA
24.2 cm
43.2 cm
61.0 cm
55.3 cm
39.0 cm
SAFE AREA
FORREST FIRE RESCUE
32.6 cm
25.9 cm
WATER DEPOT AREA
WRO
juniper